THE OFFSETS OR DIMENSIONS SHOWN HEREON, FROM THE PROPERTY LINES TO THE STRUCTURES, ARE FOR A SPECIFIC PURPOSE AND USE; THERFORE THEY ARE NOT INTENDED TO MONUMENT THE PROPERTY LINES OR TO GUIDE THE ERECTION OF FENCES, ADDITIONAL STRUCTURES, OR ANY OTHER IMPROVEMENT.

EASEMENTS AND/OR SUBSURFACE STRUCTURES RECORDED OR UNRECORDED ARE NOT GUARANTEED UNLESS PHYSICALLY EVIDENT ON THE PREMISES AT THE TIME OF SURVEY.

"UNAUTHORIZED ALTERATION OR ADDITION TO A SURVEY MAP BEARING A LICENSED LAND SURVEYOR'S SEAL IS A VIOLATION OF SECTION 7209, SUBDIVISION 2, OF THE NEW YORK STATE EDUCATION LAW."

"ONLY COPIES FROM THE ORIGINAL OF THIS SURVEY MARKED WITH AN ORIGINAL OF THE LAND SURVEYOR'S EMBOSSED SEAL SHALL BE CONSIDERED TO BE VALID TRUE COPIES."

"CERTIFICATIONS INDICATED HEREON SIGNIFY THAT THIS SURVEY WAS PREPARED IN ACCORDANCE WITH THE EXISTING CODE OF PRACTICE FOR LAND SURVEYS ADOPTED BY THE NEW YORK STATE ASSOCIATION OF PROFESSIONAL LAND SURVEYORS. SAID CERTIFICATIONS SHALL RUN ONLY TO THE PERSON FOR WHOM THE SURVEY IS PREPARED, AND ON HIS BEHALF TO THE TITLE COMPANY, GOVERNMENTAL AGENCY AND LENDING INSTITUTION LISTED HEREON, AND TO THE ASSIGNEES OF THE LENDING INSTITUTION. CERTIFICATIONS ARE NOT TRANSFERABLE TO ADDITIONAL INSTITUTIONS OR SUBSEQUENT OWNERS."

COPYRIGHT–COUNTERFEIT PROTECTION
THIS PLAN IS PROTECTED UNDER THE FEDERAL COPYRIGHT ACT TITLE XVI AND MAY NOT BE REPRODUCED
COPYRIGHT PROTECTION TO: FAUSER ASSOCIATES, P.C.
TO REPORT COPYRIGHT VIOLATIONS CALL (631)499–7774
$50.00 REWARD FOR DOCUMENTING AN ACTUAL COPYRIGHT INFRINGEMENT.

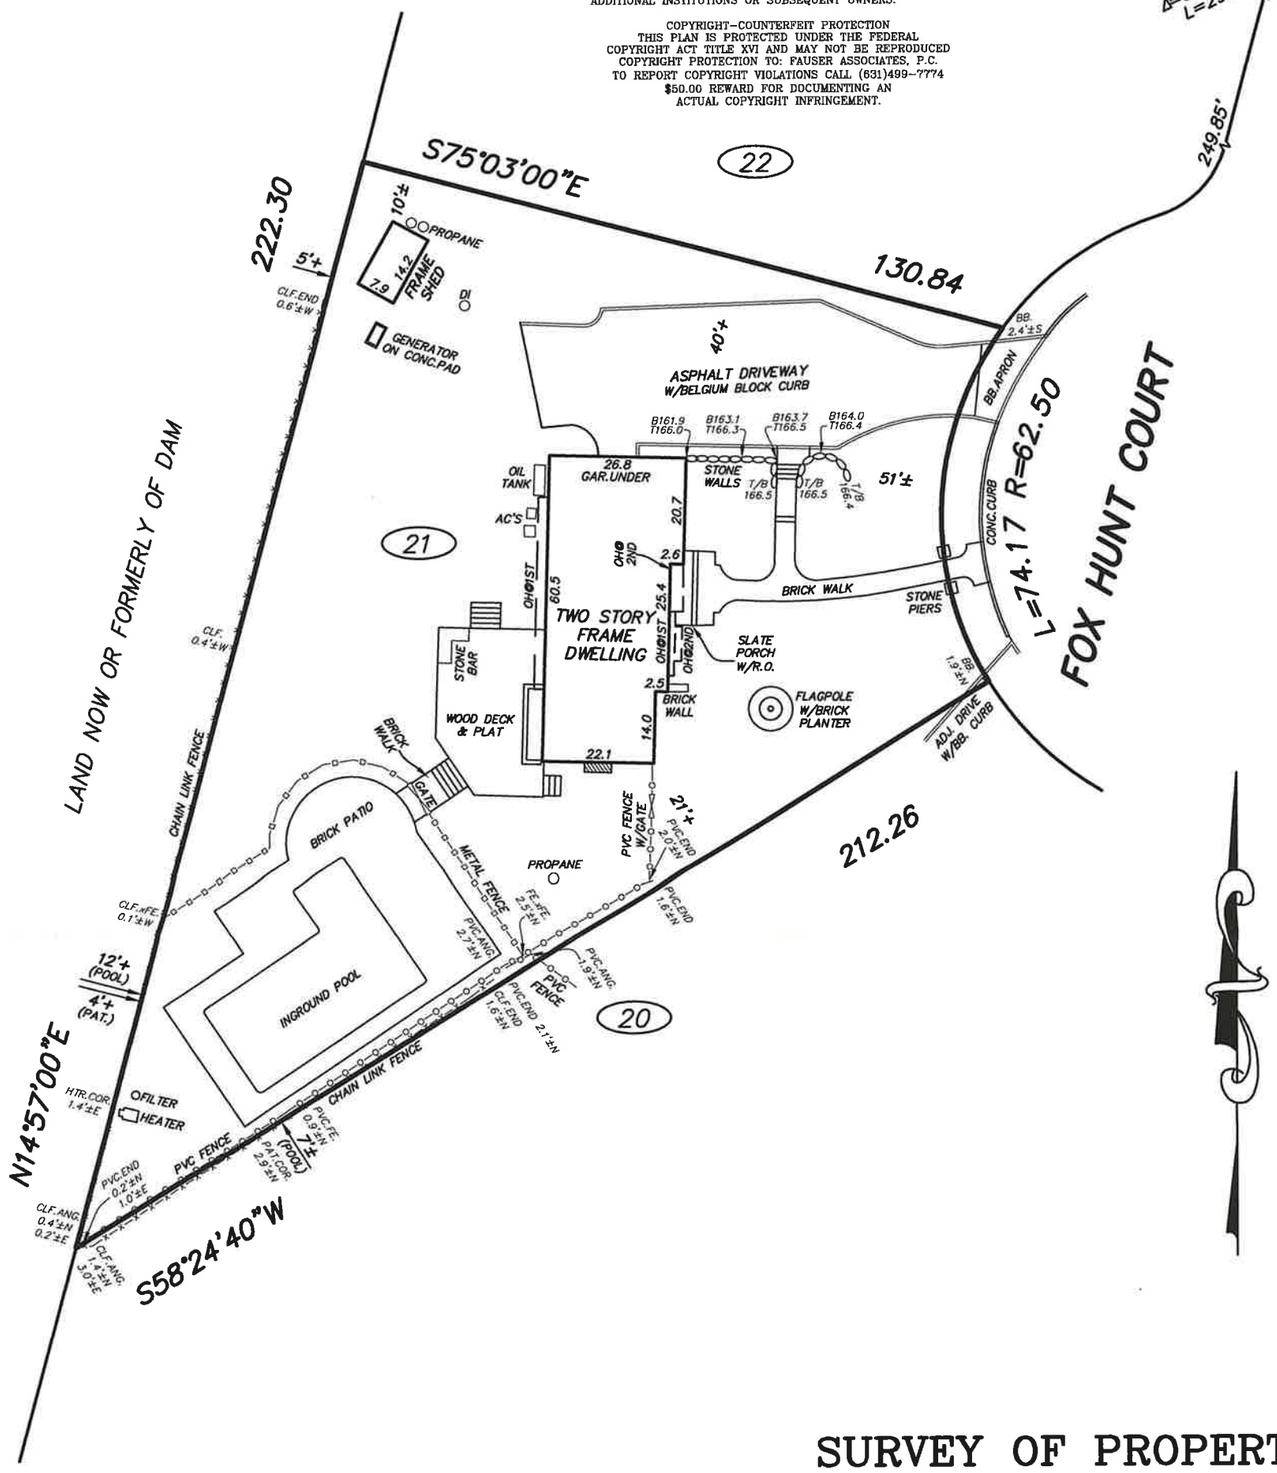

CERTIFIED TO:

SURVEY OF PROPERTY
LOCATED AT
COLD SPRING HARBOR
TOWN OF HUNTINGTON
SUFFOLK COUNTY, N.Y.

LOT NUMBERS SHOWN THUS (21)
REFER TO THE MAP OF
TURKEY LANE ESTATES
FILED: JUNE 23, 1971 FILE NO.: 5608

RESIDENCE NO.: 5 FOX HUNT COURT
S.C.T.M. No.: 0400–065–02–008
SURVEYED FOR: MATTHEW MOSCHITTA
SCALE: 1" = 30' DATE: APRIL 12, 2021

● INDICATES STAKES
■ INDICATES MONUMENT
UNITED STATES STANDARD

KAF
JKF

STATE OF NEW YORK
ERIC P. FAUSER
LICENSED LAND SURVEYOR

ERIC P. FAUSER LIC. No. 49997

FAUSER ASSOCIATES P.C.
LAND SURVEYING, SITE PLANNING
CIVIL ENGINEERING
405 FORT SALONGA ROAD
NORTHPORT, NY 11768
phone: 631–499–7774 fax: 631–499–7814

SURVEY NO.: 722– –10526